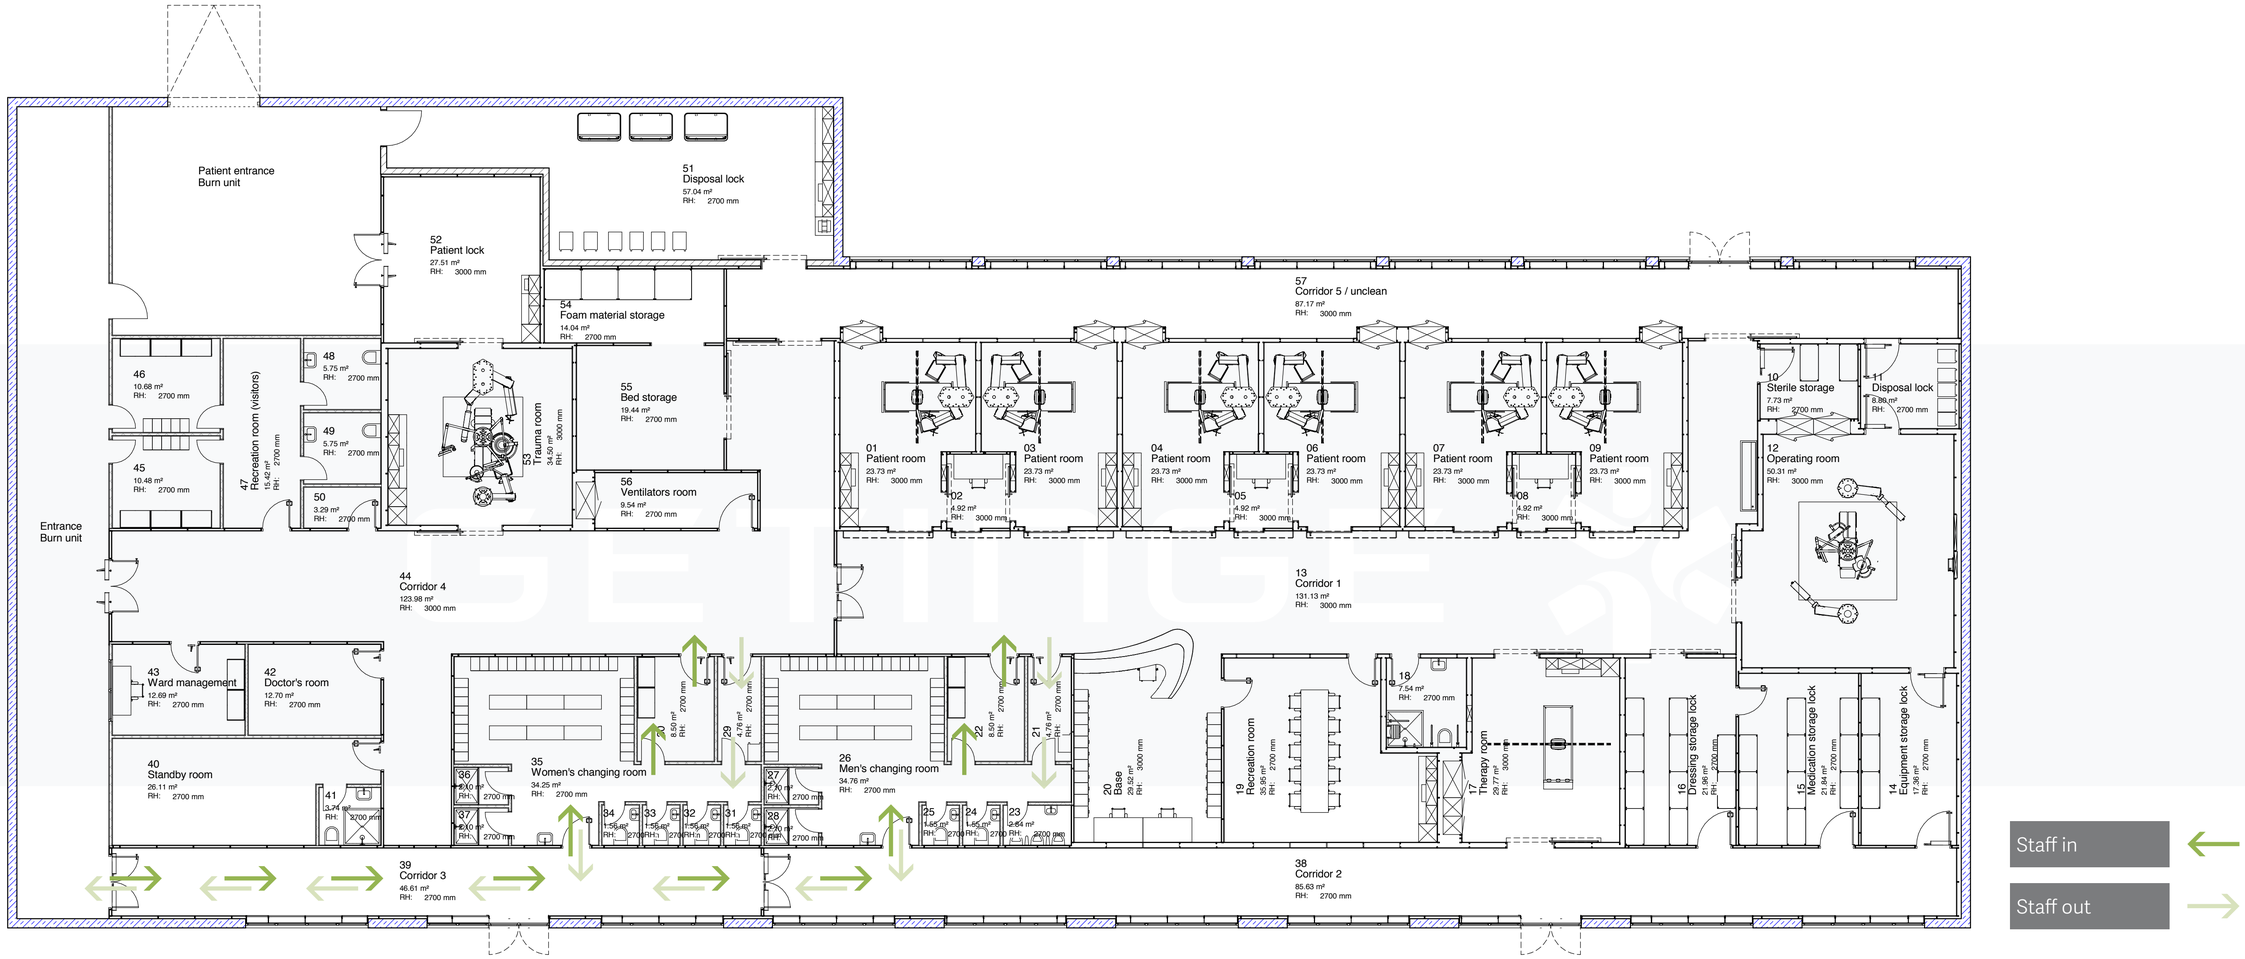

This document is intended to provide information to an international audience outside of the US.

All plans as well as indications of dimensions in texts, graphics, charts, images or other data are only examples. Architects and planners must perform their own calculations for each project. Getinge assumes no responsibility for losses, injuries or damages that arise due to non-observance of the notices above.

Item			Date	Name
Floor		Draw.		
Area		Check.		
Room	2.2.3 Burn unit			
Room No.		Scale:	1:100	

GETINGE
Getinge
Hospital Solutions GmbH
76437 Rastatt, Germany
phone: +49 7222/932-0

2.2.3 Burn unit

Project
Getinge Hospital Solutions
Planning Platform

Business Unit	Project-Nr.	A/F	Plan-Nr.	Revision